DENMARK TOWNSHIP

PERMIT APPLICATION-CERTIFICATE OF COMPLIANCE FOR AGRICULTURAL BUILDING

APPLICANT INFORMATION

Name: Mark Leitner

Phone: 952-239-4820

Mailing Address: 13304 122nd STS Hastings, MN 55033

Email: leitnermark5mr1@gmail.com

Property Address: 13304 122nd STS, Denmark Township

Zoning Classification: Ag

DESCRIPTION OF PROPOSED AGRICULTURAL ACCESSORY STRUCTURE

Total Square Footage: 12,012

Height: 28' approx.

Intended Use: riding arena, shop & equipment storage

List your property's agricultural products: hay

Do you own a non-agricultural business? No If yes, is business conducted on this property? Please describe: _____

Is the proposed location of the structure closer to the road than the primary residence? Yes

If Yes, date of Town Board Approval: _____

Applicant Attests: I hereby affirm my property and the building(s) I am requesting to construct conforms to the following requirements to qualify as an agricultural building in order to be exempt from the State Building Code per Minn. Stat. § 326B.121, subd. 1(c). Please place your initials on each line you are attesting to compliance with each of the requirements to satisfy the statutory definition in Minn. Stat. § 326B.103:

Subd. 3. **Agricultural building.** "Agricultural building" means a structure that is:

_____ (1) on agricultural land as determined by the governing assessor for the municipality or county under section 273.13, subdivision 23;

_____ (2) designed, constructed, and used to house farm implements, livestock, or agricultural products under section 273.13, subdivision 23; and

_____ (3) used by the owner, lessee, and sublessee of the building and members of their immediate families, their employees, and persons engaged in the pickup or delivery of agricultural products.

Use of the building for commercial or other purposes that do not qualify as agricultural uses is a violation of the Development Code and may require the building be brought into compliance with the Minnesota State Building Code.


By signing this application, I agree to pay all expenses incurred by Denmark Township ("Town") related to processing this application. In connection with this request, my signature constitutes permission for Town representatives to enter my property, during business hours, to evaluate this request. The applicant is responsible for contacting the Town to arrange final compliance inspection of the property and buildings after completion for which permits have been issued. Upon final inspection the Certificate of Compliance shall be issued. Furthermore, I understand and hereby agree that the work for which this permit is issued shall be performed according to the following: (1) the conditions of the permit, (2) the approved plans, (3) the applicable town approvals, ordinances and codes, and (4) applicable MN State Statutes.


Applicant Signature: _____ Date: 5-29-25

Make checks payable to: Denmark Township


TOTAL: _____ DATE PAID: _____ CHECK#: _____


05.026.20.12.0002
05.026.20.12.0003

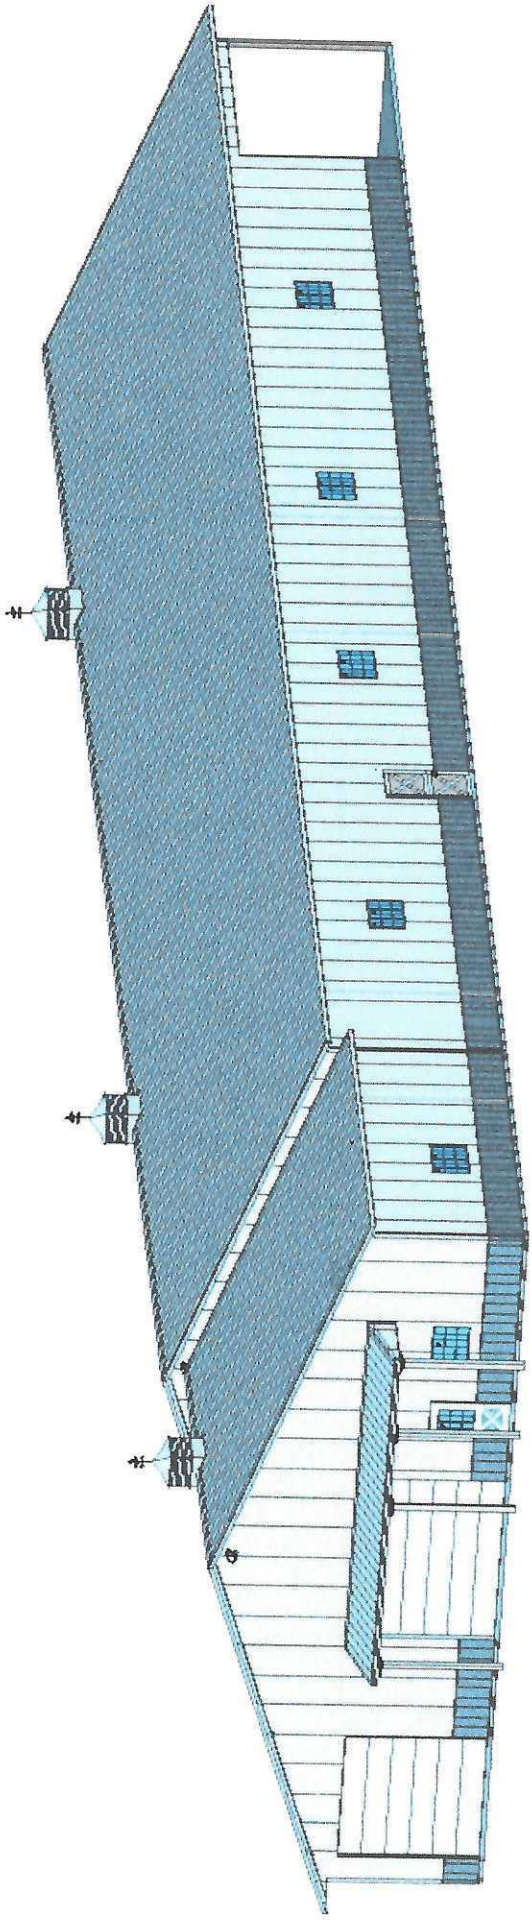


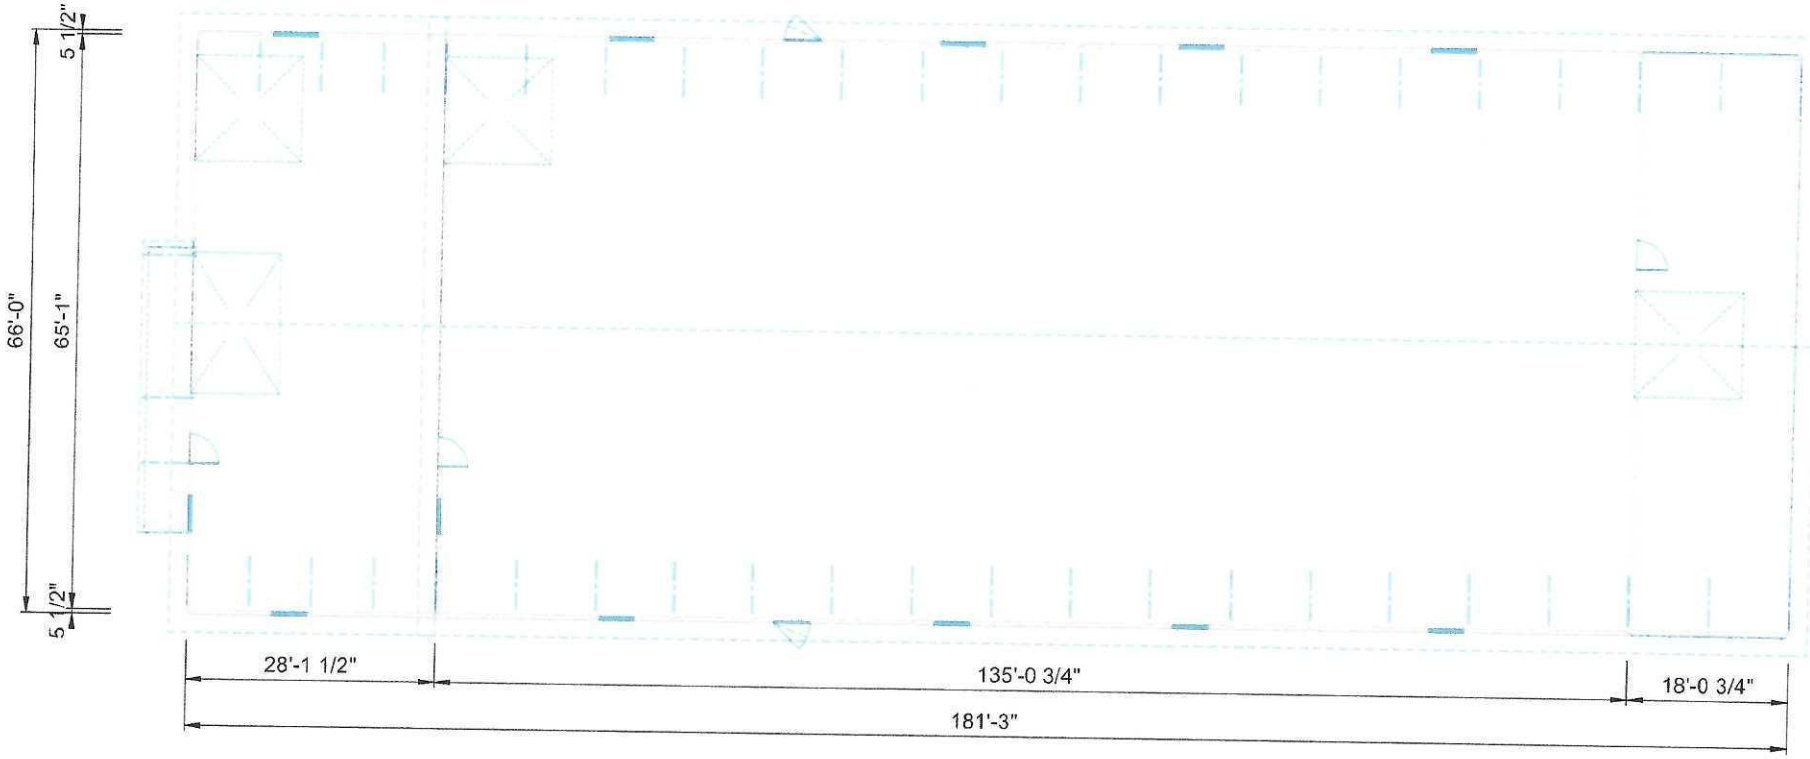


	DEALER INFO.	CUSTOMER INFO.	COMPLEX BUILDINGS	Cplx Direction	
LESTER BUILDINGS	Corey Larsen 1732 Valley View Drive Winona, MN 55987	Mark Leitner 13304 122nd Street South Hastings, MN 55033	B1 = 055A-14456-04-00 B2 = 055A-14456-03-00 .	(Mark North)	CPLX: 055A-14718-00-00 PROPOSAL DRAWINGS ONLY Not Intended for Construction Purposes The information presented in this drawing is based on a preliminary design using the input provided. The final design is subject to Lester Engineering review. * NOT TO SCALE *

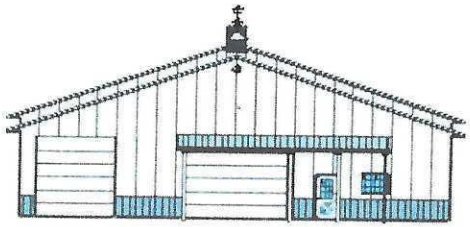


A2 ENDWALL 1 ELEVATION

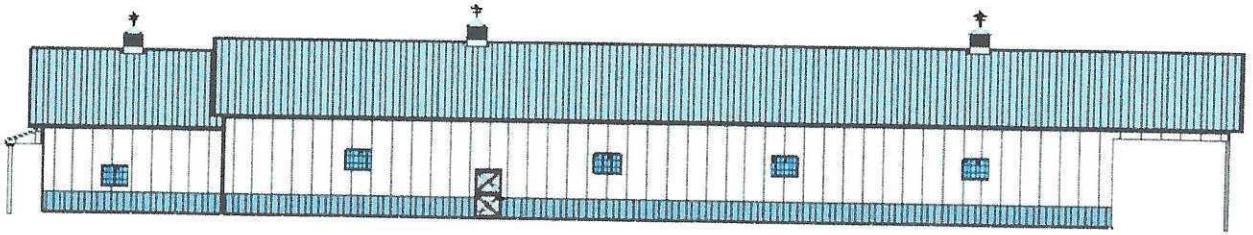

B2 SIDEWALL 1 ELEVATION

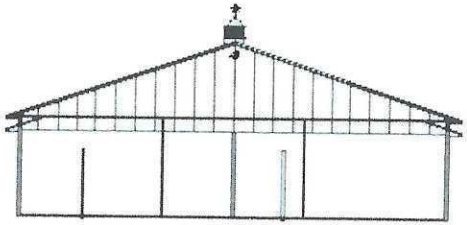

C2 ENDWALL 2 ELEVATION

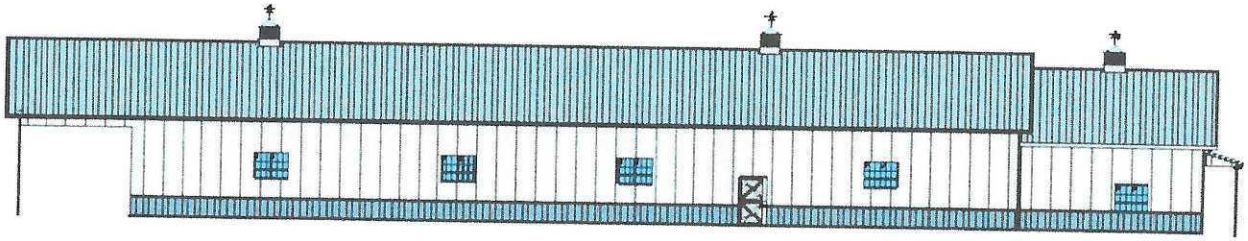

D2 SIDEWALL 2 ELEVATION

LESTER BUILDINGS

DEALER INFO.	CUSTOMER INFO.	COMPLEX BUILDINGS	Cplx Direction	CPLX 055A-14718-00-00
Corey Larsen 1732 Valley View Drive Winona, MN 55987	Mark Leitner 13304 122nd Street South Hastings, MN 55033	055A-14456-04-00 055A-14456-03-00		PROPOSAL DRAWINGS ONLY

