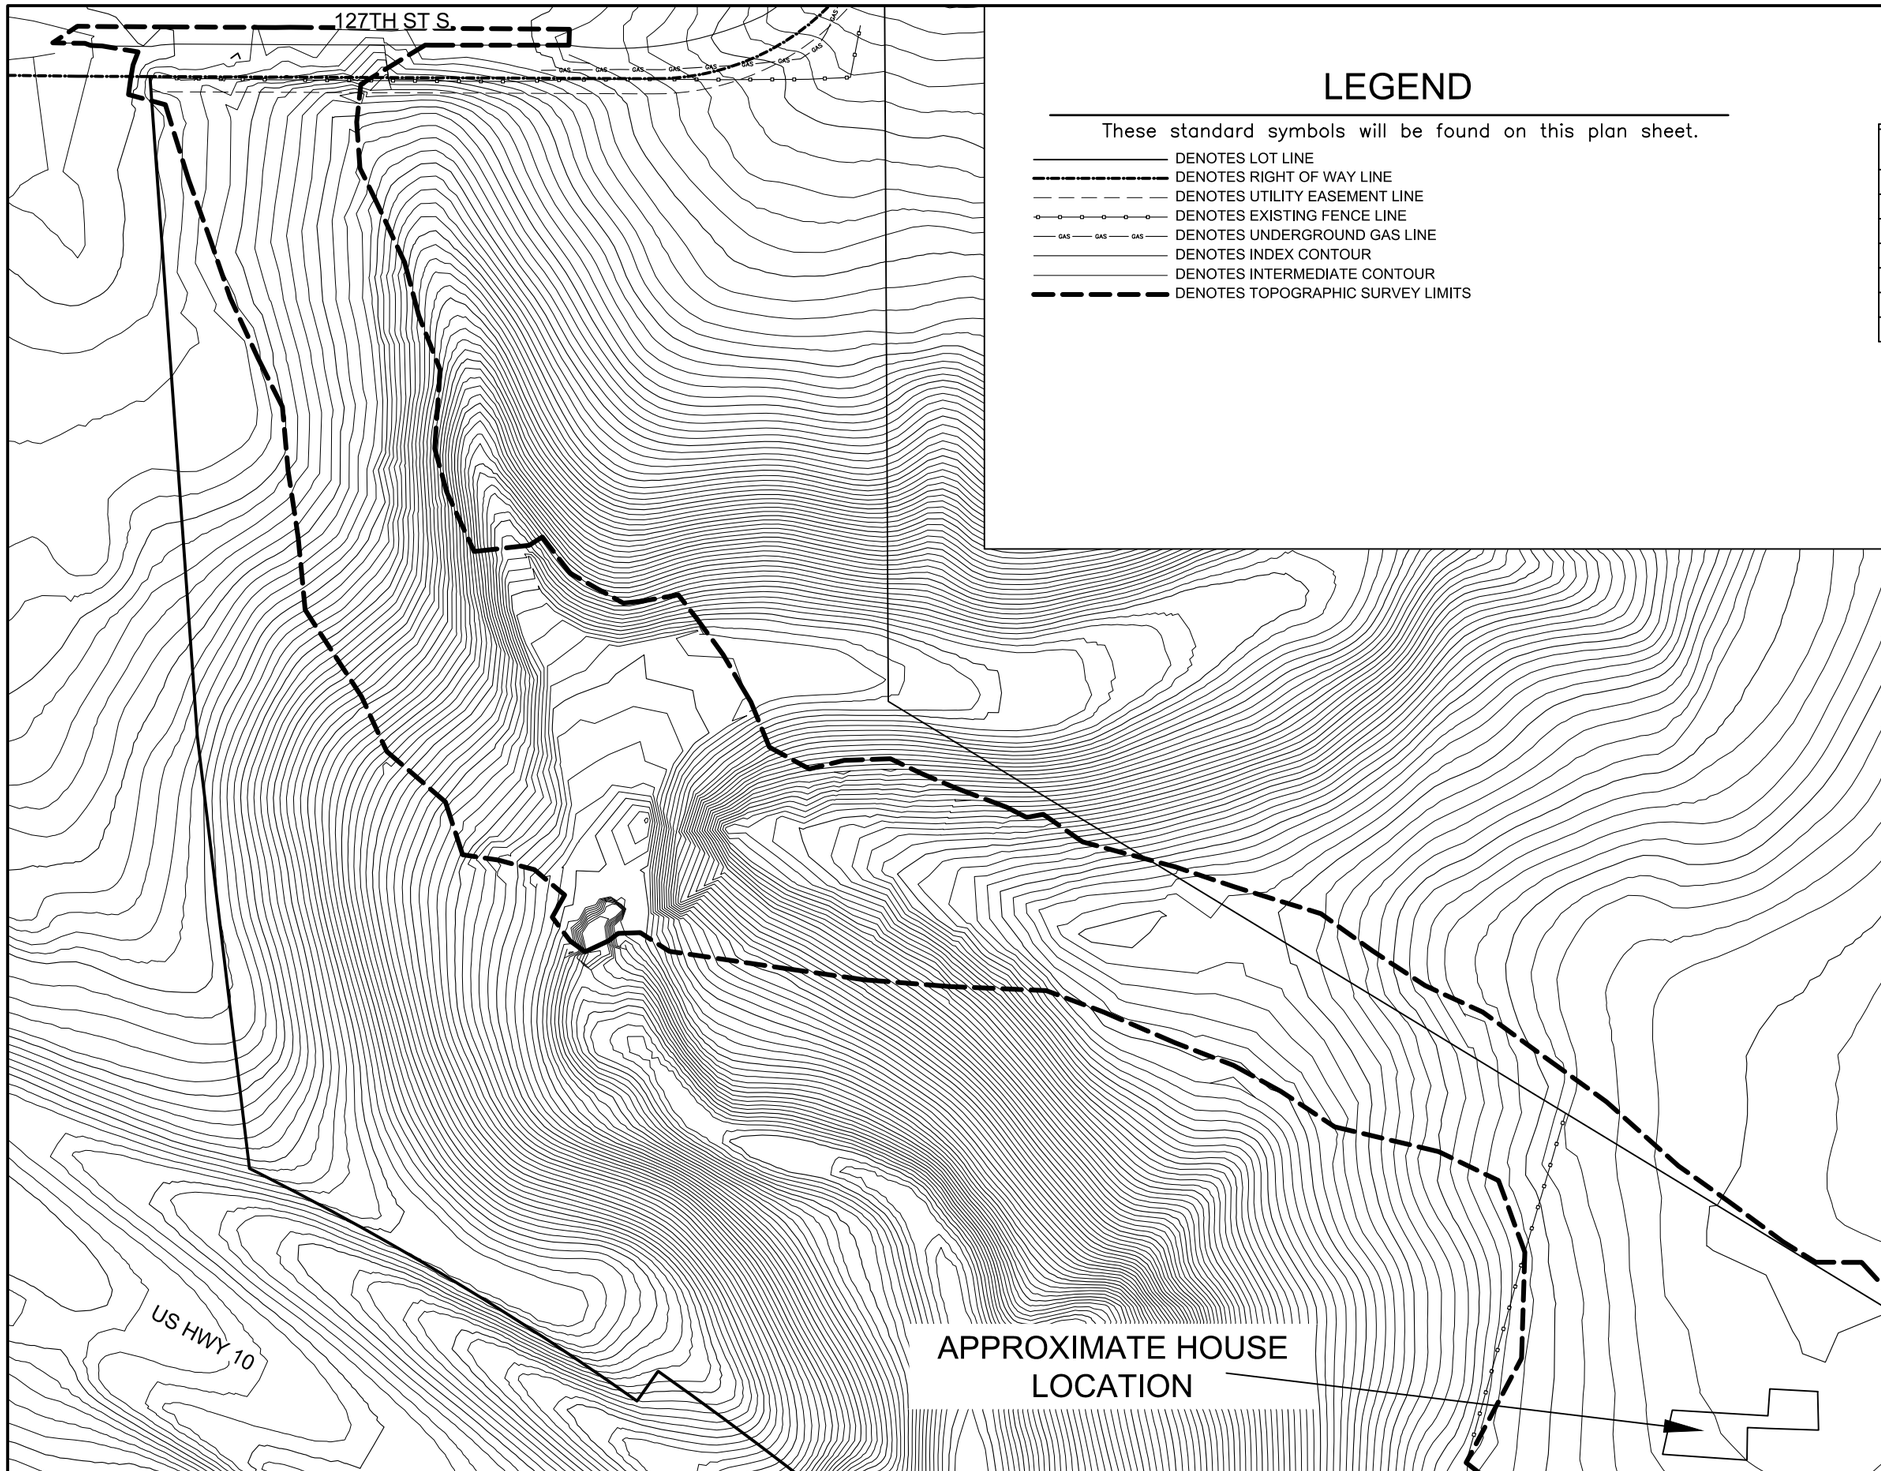

LEGEND

These standard symbols will be found on this plan sheet.

- DENOTES LOT LINE
- DENOTES RIGHT OF WAY LINE
- DENOTES UTILITY EASEMENT LINE
- DENOTES EXISTING FENCE LINE
- DENOTES UNDERGROUND GAS LINE
- DENOTES INDEX CONTOUR
- DENOTES INTERMEDIATE CONTOUR
- DENOTES TOPOGRAPHIC SURVEY LIMITS

INDEX TO PLAN SHEETS

Sheet Title	Sheet. No.
EXISTING CONDITIONS	1
SWPPP	2
GRADING PLAN	3
EXISTING HYDRAULICS	4
PROPOSED HYDRAULICS	5
PROPOSED DRIVEWAY PROFILE	6
PROPOSED DRIVEWAY CROSS SECTIONS	7-15

THIS PLAN CONTAINS 15 TOTAL SHEETS

SITE ADDRESS

PID: 0602620440008
12701 127TH ST S, HASTINGS MN 55033

NOTES

- MNTOPO LIDAR DATA HAS BEEN MERGED TO THE TOPOGRAPHIC SURVEY LIMITS
- GOPHER STATE ONE CALL FAILED TO LOCATE FULL GAS LINE EXTENTS. VERIFY GAS LINE LOCATION BEFORE CONSTRUCTION.

NORTH

CALL BEFORE YOU DIG
GOPHER STATE ONE CALL
TWIN CITY AREA 651-454-0002
MN. TOLL FREE 1-800-252-1166

0 100 200 Feet

FILE PATH S:\Share\PLATS\MORGAN FARM LOTS\CHRIS BERG 2019\CIVIL\CAD

JOHNSON & SCOFIELD INC.
Surveying & Engineering
1203 Main Street Red Wing, MN 55066
ph. 651.388.1558 fax 651.388.1559

I HEREBY CERTIFY THAT THIS PLAN, SPECIFICATION, OR REPORT WAS PREPARED BY ME OR UNDER MY DIRECT SUPERVISION AND I AM A DULY LICENSED PROFESSIONAL ENGINEER UNDER THE LAWS OF THE STATE OF MINNESOTA

Steven P. Voigt, PE
DATE: 08/23/19 REG. NO. 20034

DESIGNED JDP
DRAWN JDP
CHECKED SPV

REVISED	BY	DATE
WIDENED DRIVEWAY, REVISED SIDE SLOPES, REVISED CULVERTS TO PASS 100 YEAR STORM EVENT,REMOVED BITUMINOUS SECTION, GUARD RAILS, AND GROUTED RIP RAP.	JDP	10/16/19

LATEST REVISION: 10/16/19
Prepared For:
CHRIS BERG
PO BOX 14448
MINNEAPOLIS, MN 55414-0448
PHONE:(612) 221-3353

DRIVEWAY GRADING PLAN

WASHINGTON COUNTY, MINNESOTA

EXISTING CONDITIONS

SHEET 1 OF 15