PIN 06.027.20.23.0004
Owner MURPHY RITA A ETAL
Class Agricultural

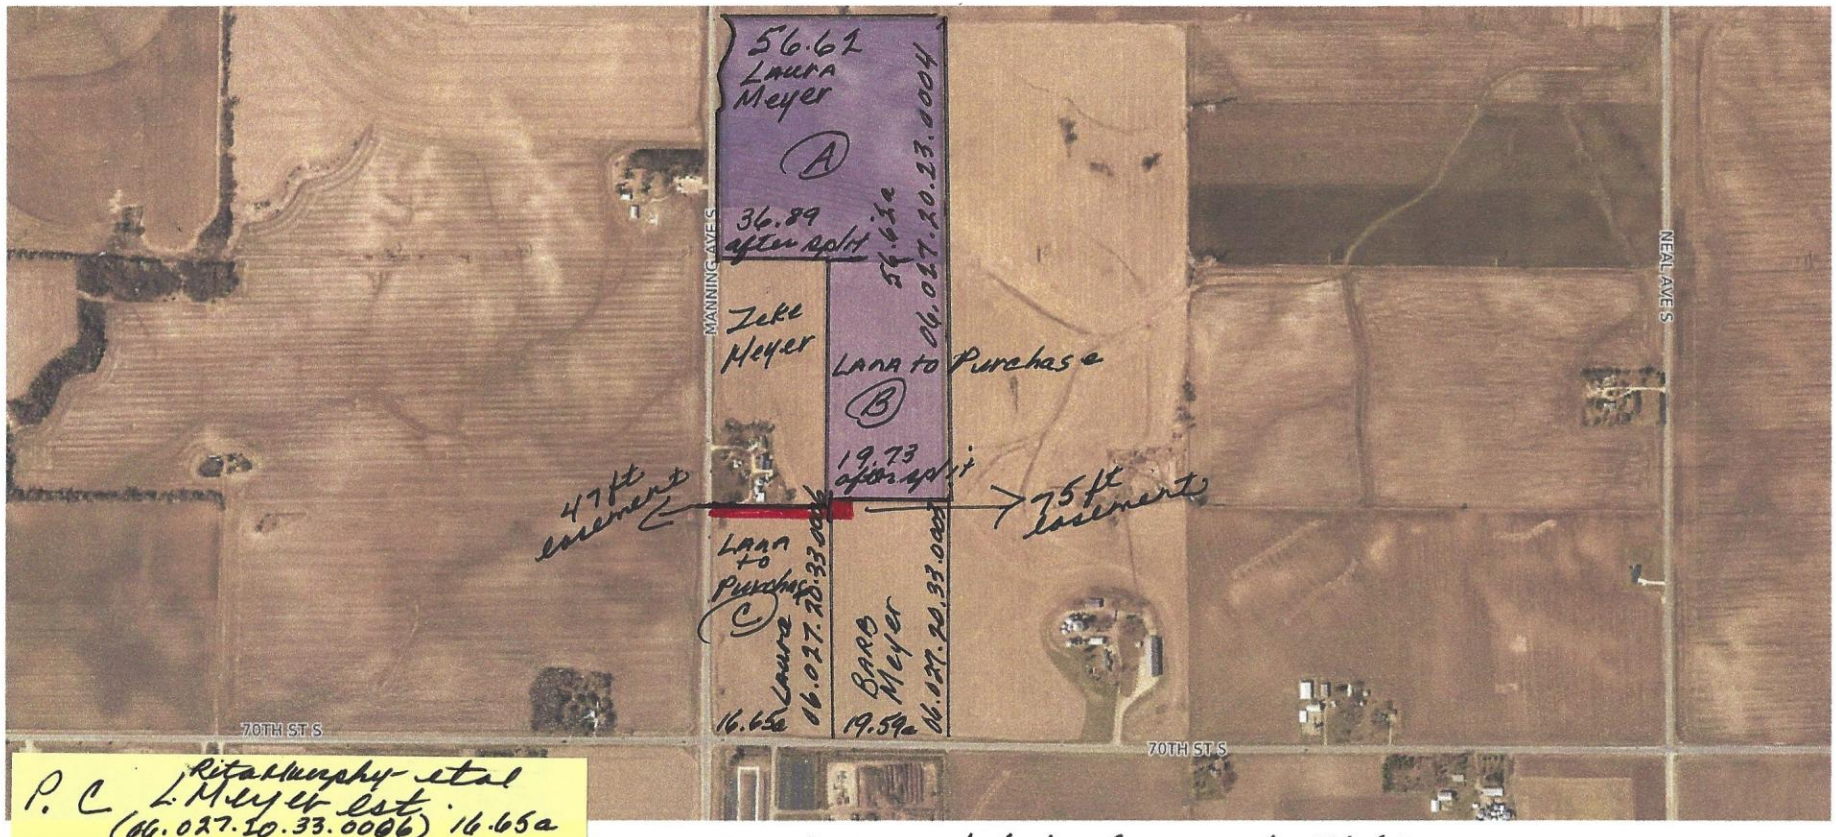

P. C Rita Murphy etal
L. Meyer est
(06.027.20.33.0006) 16.65a
Laura My. est 56.62a
A & B 06.027.20.23.0004
to Lana 19.73 sell
36.89 left
(Barb to Lana)
easement into Barb M.
06.027.20.33.0003 (19.59a)
on east of Parcel C.
easement from Manning to
Barbs parcel - on the north
edge of Parcel C -
(Lana to Lana)

A and B are 1 lot of record 56.62 acres
C is 1 lot of record 16.65 acres

Zeke Meyer Parcel gained 28 ft on his south
line - Res. 2015-11 lot line adj -
so driveway could meet 20 ft set back

South property lines of Zeke's and of Parcel B -
are not even.

EXCEPTION
NW
PARCEL A
RITA A. MURPHY
MANNING AVE S
NEAL AVE S
6671 Manning
MEYER/ELLIS
06.027.20.32.0002
W1/2 NW SW
06.027.20.23.0004
PARCEL B
GRANTEE IN ESMT 4223836
75'X75'
ACCESS
ESMT
#4223836
SW
North
28'
of
W1/2-SW-SW
owned
by Meyer & Ellis
w/ PIN
06.027.20.32.0002
PARCEL C
06.027.20.33.0006
L. MEYER EST.
B.J. MEYER TRUST
06.027.20.33.0003
GRANTOR IN ESMT 4223836
W1/2 SW SW
E1/2 SW SW
70TH ST S

North